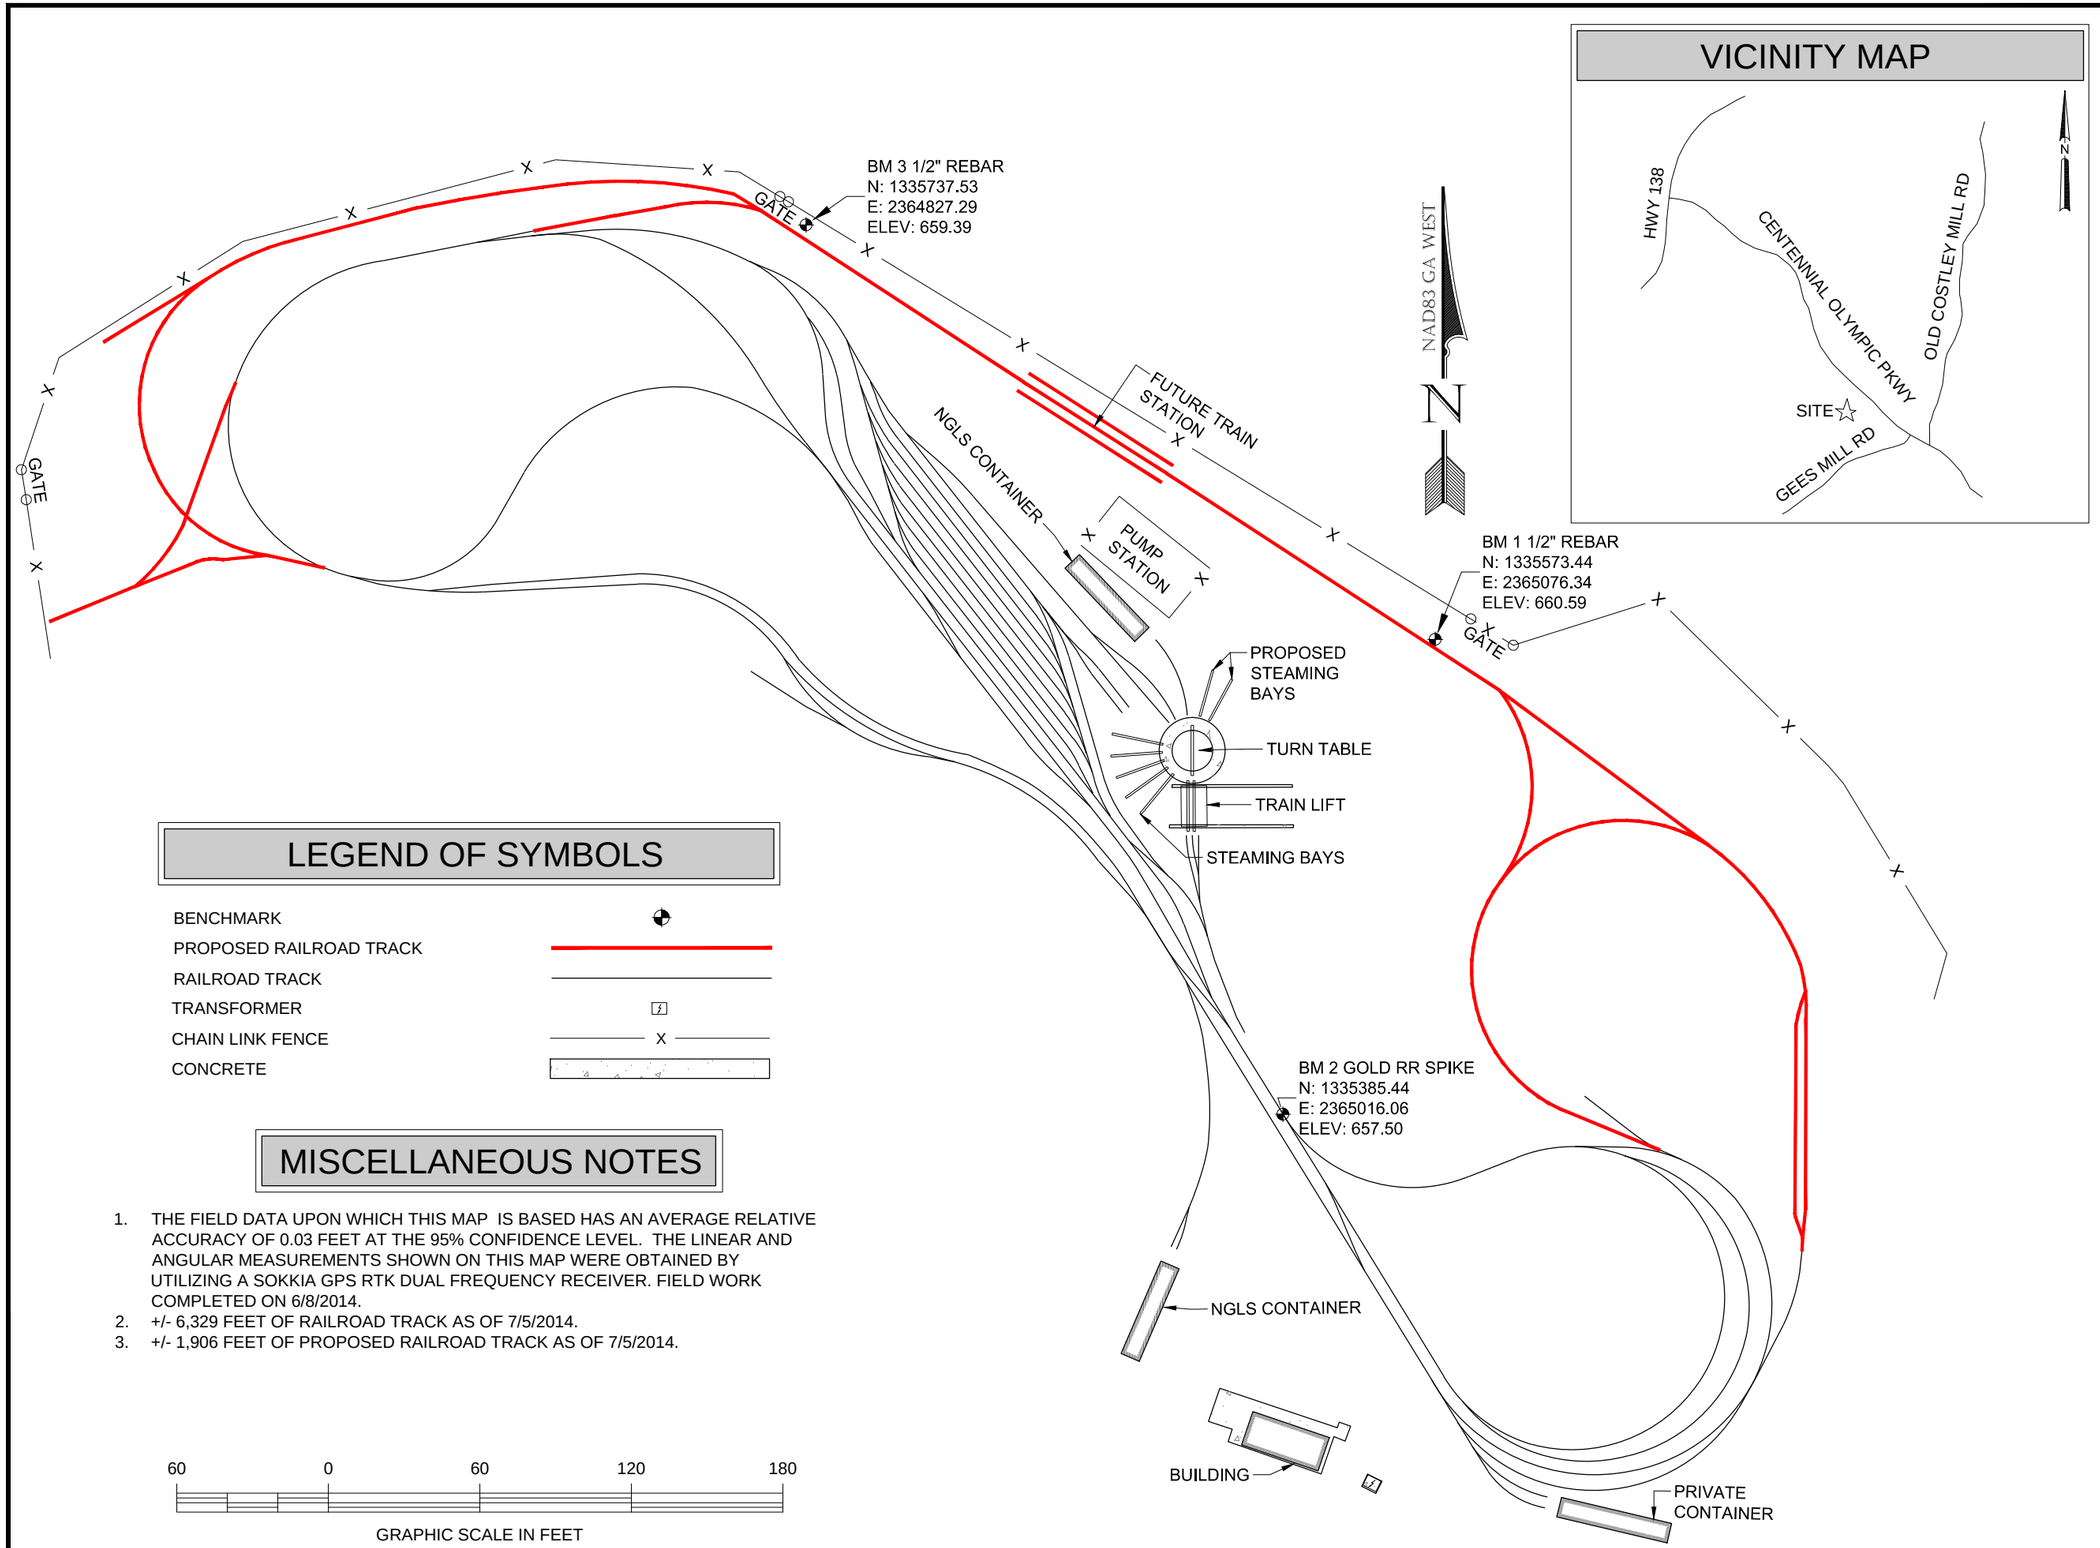

VICINITY MAP

LEGEND OF SYMBOLS

BENCHMARK	
PROPOSED RAILROAD TRACK	
RAILROAD TRACK	
TRANSFORMER	
CHAIN LINK FENCE	X
CONCRETE	

MISCELLANEOUS NOTES

1. THE FIELD DATA UPON WHICH THIS MAP IS BASED HAS AN AVERAGE RELATIVE ACCURACY OF 0.03 FEET AT THE 95% CONFIDENCE LEVEL. THE LINEAR AND ANGULAR MEASUREMENTS SHOWN ON THIS MAP WERE OBTAINED BY UTILIZING A SOKKIA GPS RTK DUAL FREQUENCY RECEIVER. FIELD WORK COMPLETED ON 6/8/2014.
2. +/- 6,329 FEET OF RAILROAD TRACK AS OF 7/5/2014.
3. +/- 1,906 FEET OF PROPOSED RAILROAD TRACK AS OF 7/5/2014.

60 0 60 120 180

GRAPHIC SCALE IN FEET

Revisions

No.	Date	Description

RAILROAD TRACKS
AT
NORTH GEORGIA LIVE STEAMERS CLUB
ROCKDALE COUNTY CONYERS, GEORGIA

Project No.:	NGLS
Drawing No.:	NGLS
Drawn By:	W.S.B.
Checked By:	W.S.B.
Date:	7-5-14
Scale:	1"=60'
Sheet No.:	1 of 1

Plotted By:SHAWN
Plot Date: Jul 29, 2014
File Name:TRAIN.dwg